area where the consumption of alcohol is permitted



Rendall & Wright	REVISION	DATE	REASON
	A	28.05.26	Glazed screen amended to stud wall
	B	06.07.26	Door numbers added, electric heaters removed from room 2 & 4. Updated as per revision clouds
	C	04.08.26	Kitchen layout added, electric heaters removed from room 3 & 5. Updated as per revision clouds
	D	19.08.26	Kitchen layout amended to include dishwasher. Makeup Station added

DO NOT SCALE FROM THIS DRAWING
ALL DIMENSIONS TO BE CHECKED ON SITE BY CONTRACTOR PRIOR TO WORKS COMMENCING

PRELIMINARY ISSUE

PROJECT		TITLE	
SWB LOUNGE 22 KING STREET, SUDBURY		UPPER FLOORS PROPOSED PLAN	
DRAWING NUMBER	REVISION	SCALE	DATE
SWB - 02	D	1:100 @ A3	30.04.26

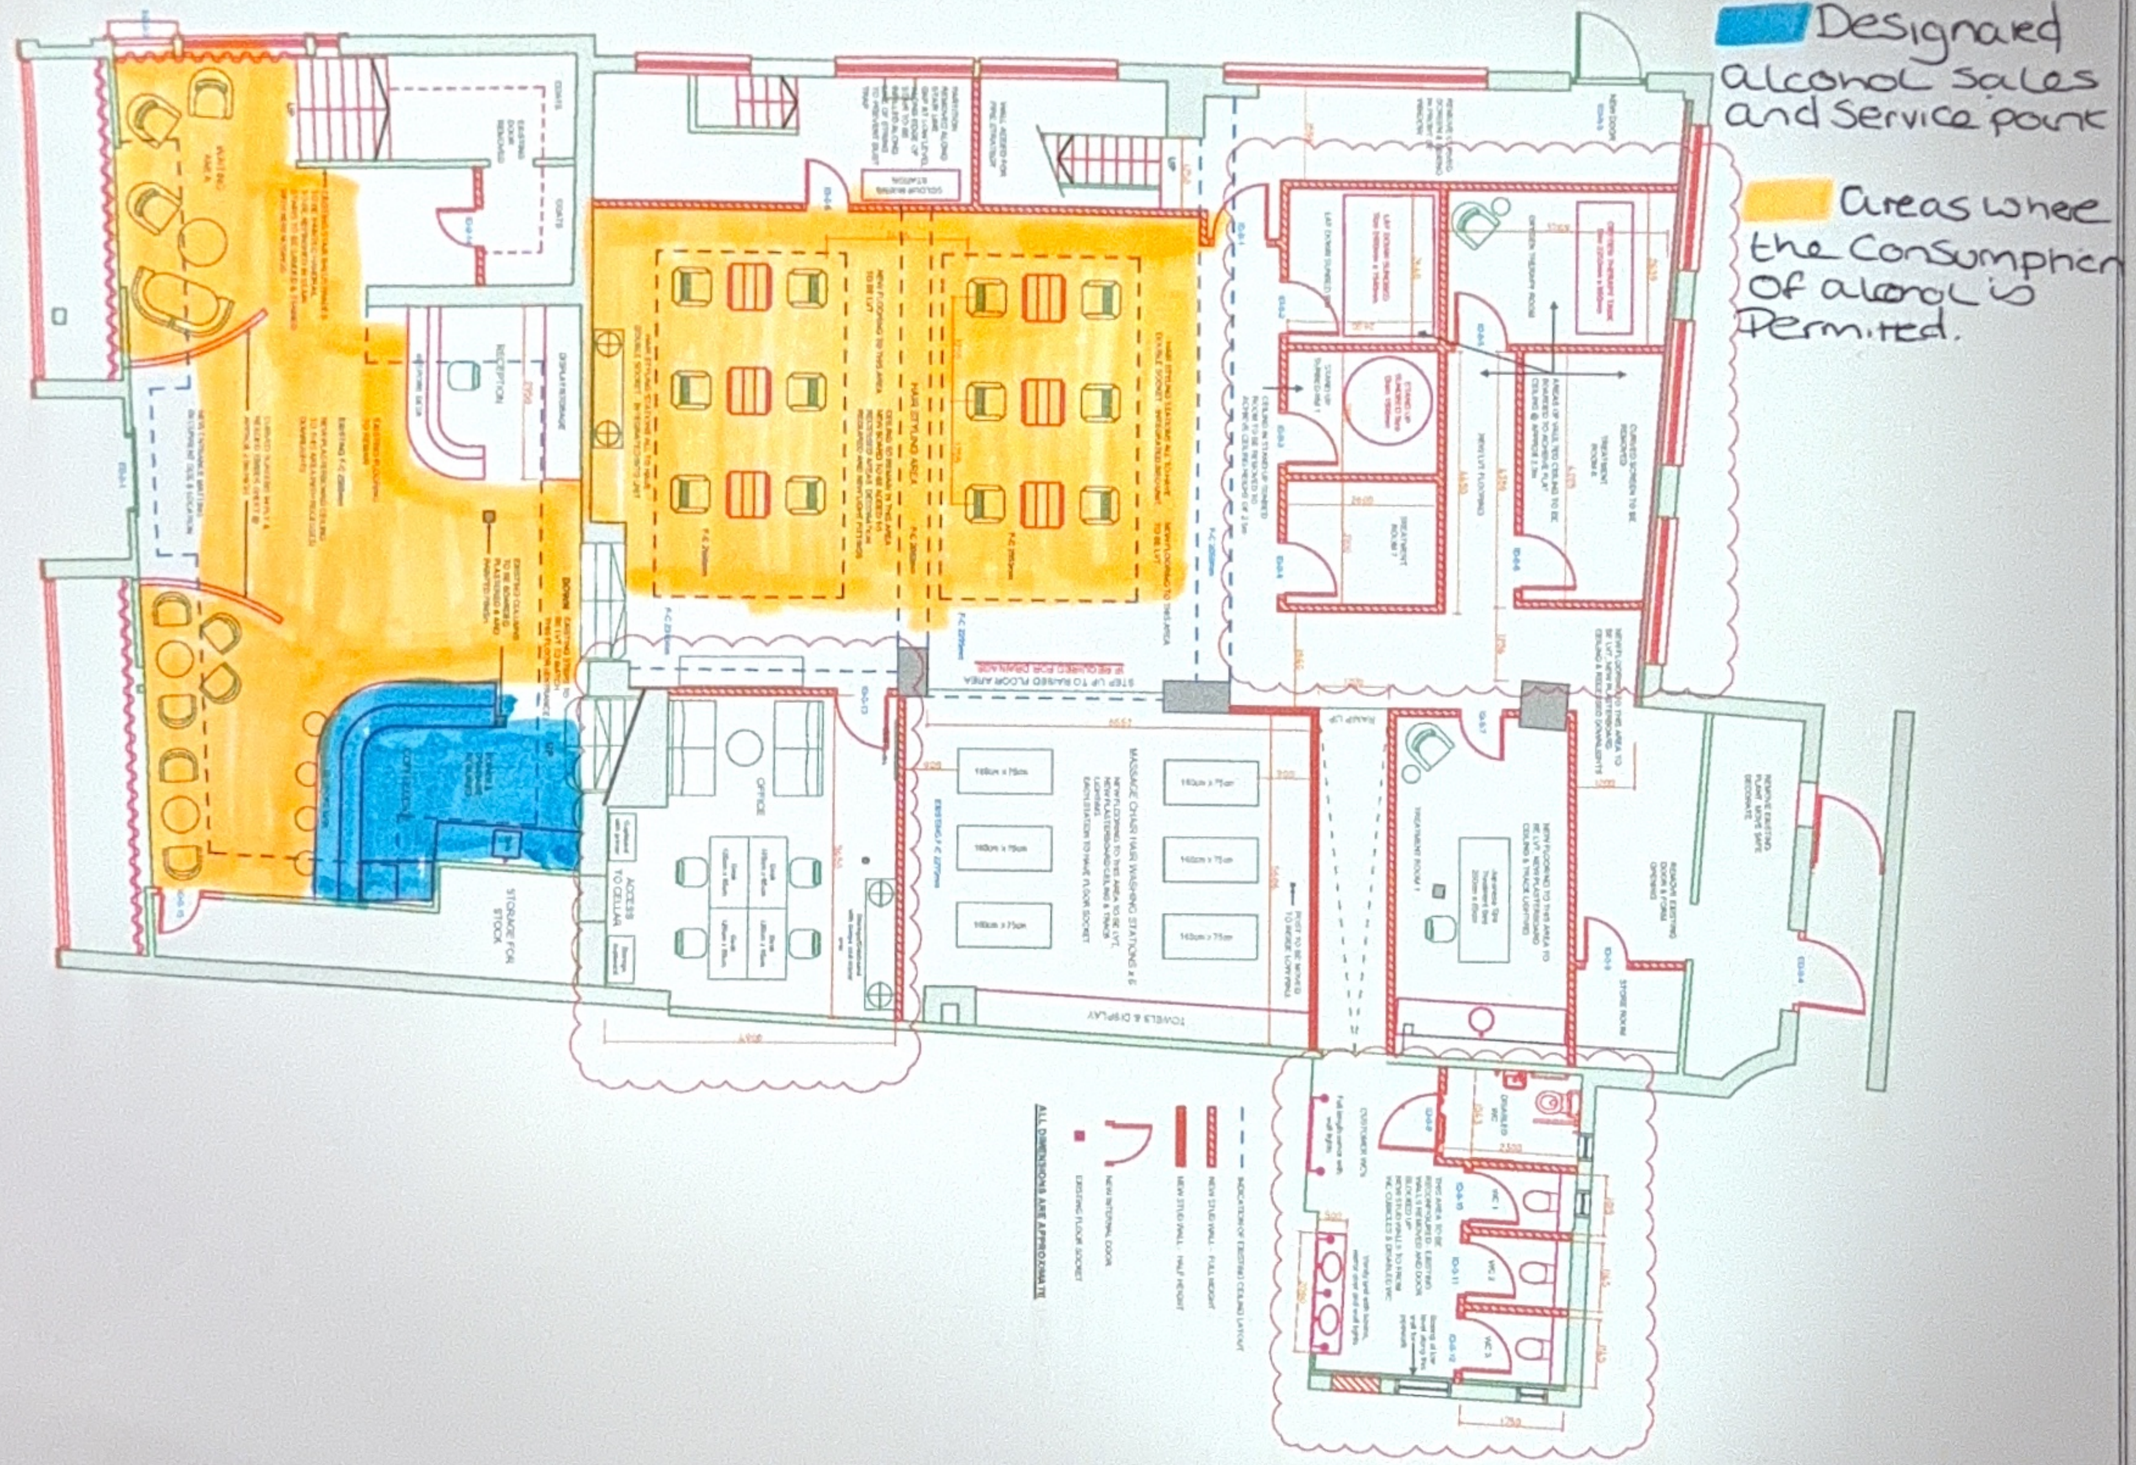

Rendall & Wright	REVISION	DATE	REASON
	A	28.05.26	Layout amended to suit fire strategy requirements
	B	06.07.26	Door numbers added. Updated as per revision clouds
	C	04.08.26	Lower ground floor layout amended - SEE REVISION CLOUDS, door numbers amended, hair colour station relocated

DO NOT SCALE FROM THIS DRAWING
ALL DIMENSIONS TO BE CHECKED ON SITE BY CONTRACTOR PRIOR TO WORKS COMMENCING

PROJECT		TITLE	
SWB LOUNGE 22 KING STREET, SUDBURY		GROUND & LOWER FLOOR PROPOSED PLAN	
DRAWING NUMBER	REVISION	SCALE	DATE
SWB - 01	C	1:100 @ A3	30.04.26

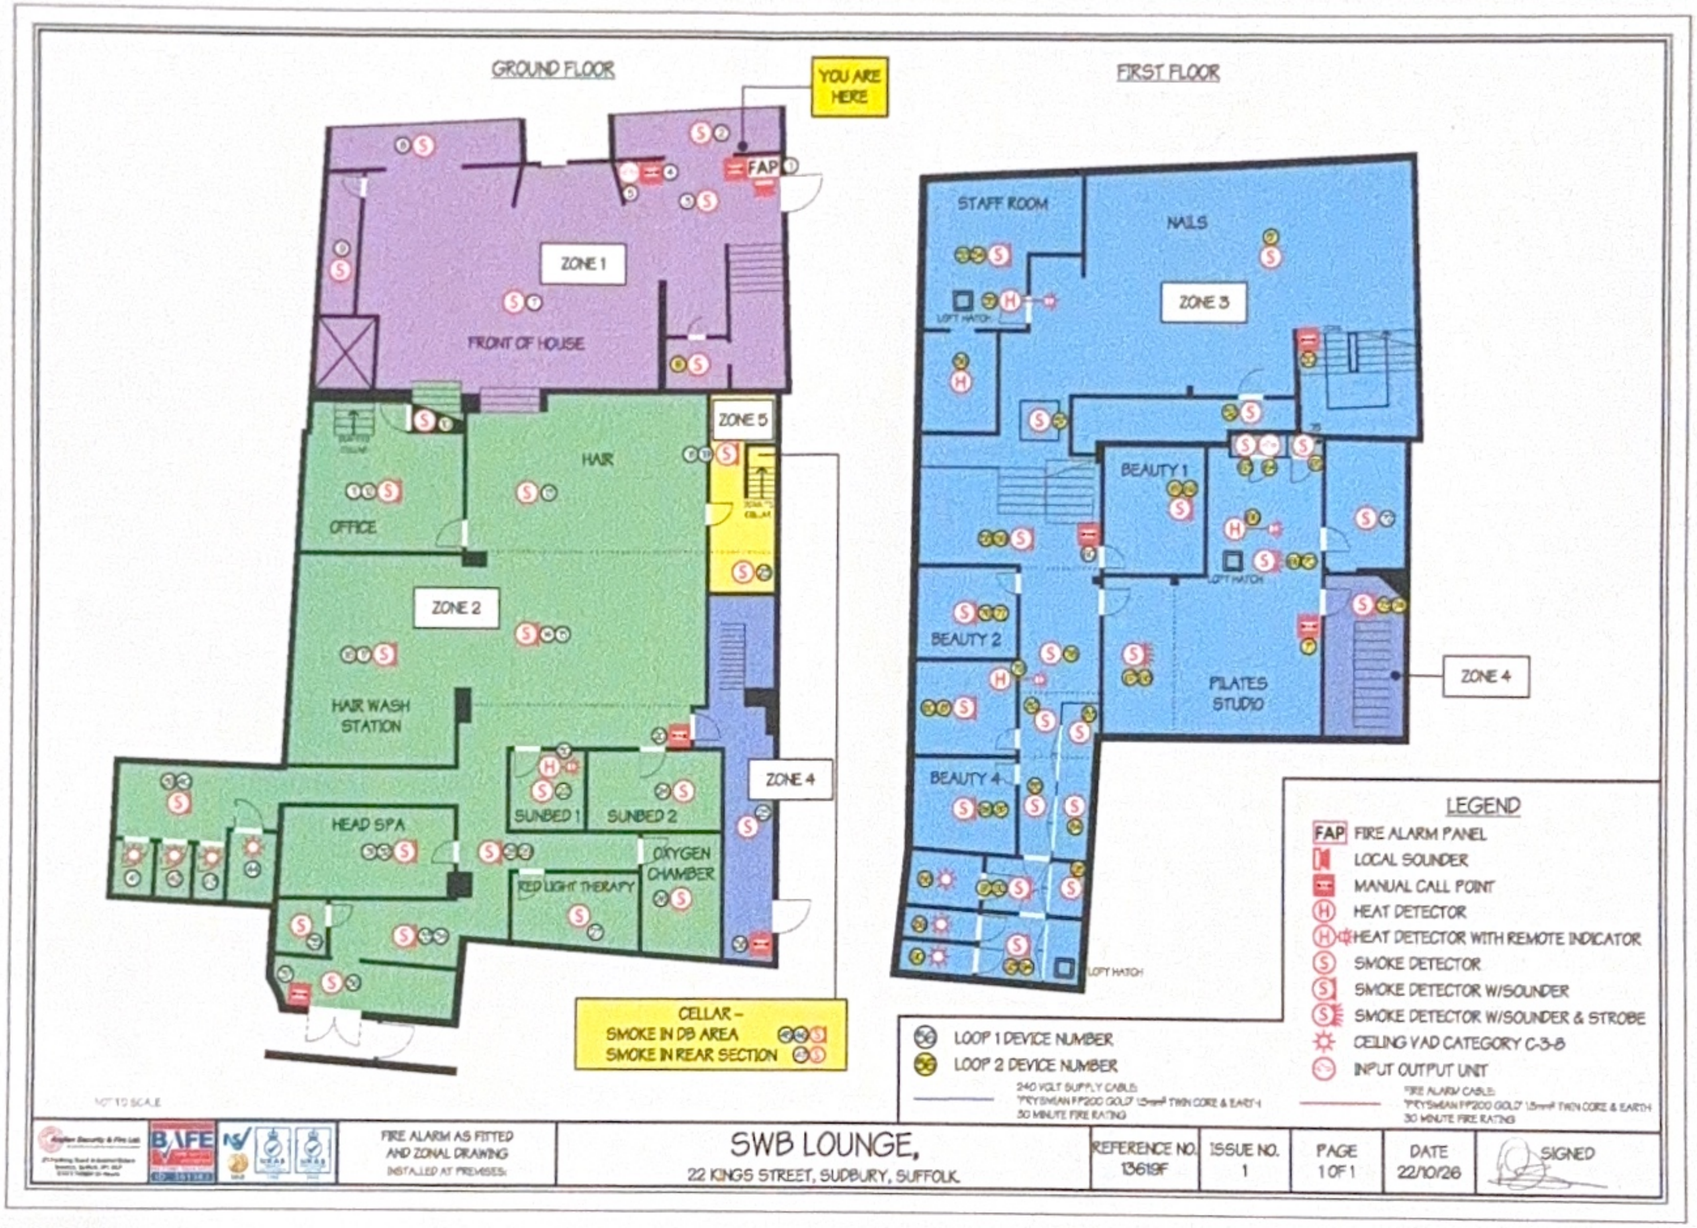
GROUND FLOOR
YOU ARE HERE
FIRST FLOOR
FAP
ZONE 1
FRONT OF HOUSE
ZONE 5
HAIR
OFFICE
ZONE 2
HAIR WASH STATION
ZONE 4
HEAD SPA
SUNBED 1
SUNBED 2
OXYGEN CHAMBER
RED LIGHT THERAPY
CELLAR –
SMOKE IN DB AREA
SMOKE IN REAR SECTION
STAFF ROOM
NAILS
ZONE 3
LOFT HATCH
BEAUTY 1
BEAUTY 2
PILATES STUDIO
ZONE 4
BEAUTY 4
LOFT HATCH
LEGEND
FAP FIRE ALARM PANEL
LOCAL SOUNDER
MANUAL CALL POINT
HEAT DETECTOR
HEAT DETECTOR WITH REMOTE INDICATOR
SMOKE DETECTOR
SMOKE DETECTOR W/SOUNDER
SMOKE DETECTOR W/SOUNDER & STROBE
CEILING VAD CATEGORY C-3-8
INPUT OUTPUT UNIT
LOOP 1 DEVICE NUMBER
LOOP 2 DEVICE NUMBER
240 VOLT SUPPLY CABLE:
'PRYSMIAN FP200 GOLD' 1.5mm² TWIN CORE & EARTH
30 MINUTE FIRE RATING
FIRE ALARM CABLE:
'PRYSMIAN FP200 GOLD' 1.5mm² TWIN CORE & EARTH
30 MINUTE FIRE RATING
NOT TO SCALE
FIRE ALARM AS FITTED AND ZONAL DRAWING
INSTALLED AT PREMISES:
SWB LOUNGE,
22 KINGS STREET, SUDBURY, SUFFOLK.
REFERENCE NO. 13619F
ISSUE NO. 1
PAGE 1 OF 1
DATE 22/10/26
SIGNED