


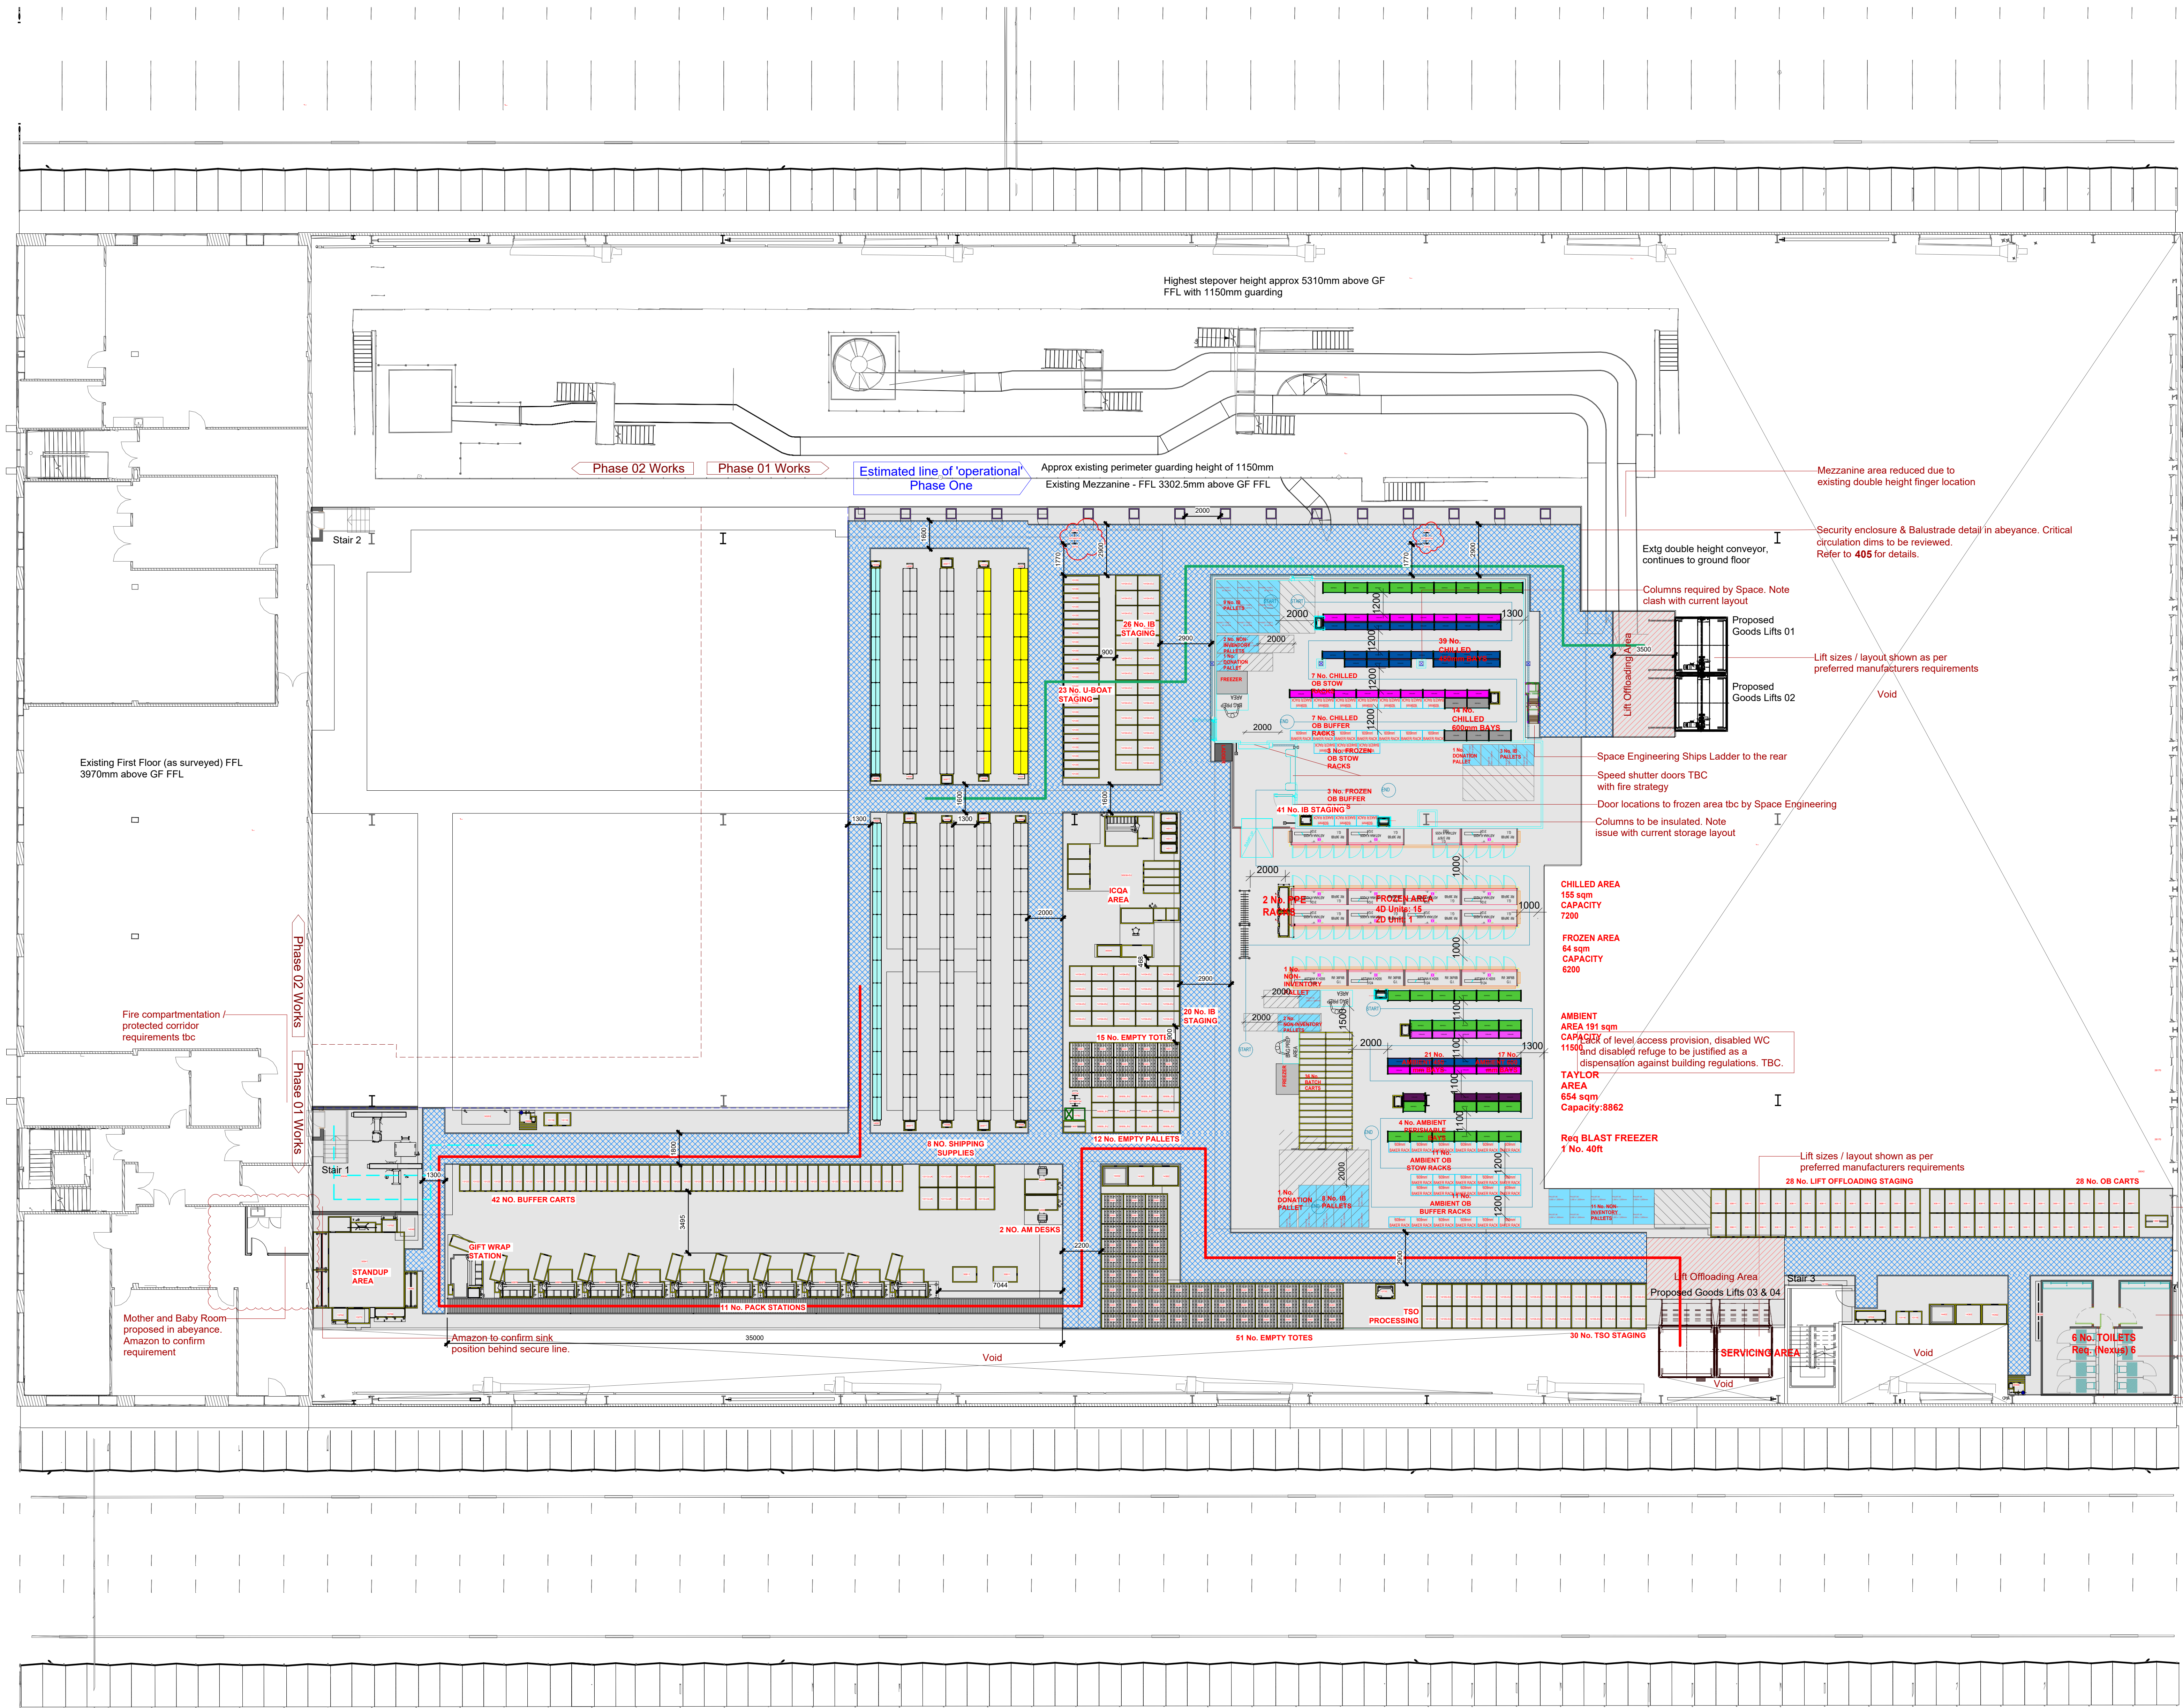

1 M0 - Composite Layout
1 : 150

Mezzanine Level

- Whole of premises licncsed for sale of alcohol

HRV Cage	
Comments	Length

Bays Count		
Bay Type	Function	Count
400mm DEEP LIBRARY BAYS	BWS	27
BWS		27
250mm DEEP LIBRARY BAYS	Storage	44
400mm DEEP LIBRARY BAYS	Storage	149
Storage		193

HH Containers		
Type	Function	Count
600x600mm High Hazmat Containers	HH Containers	18
HH Containers		

NEXUS WORKFLOWS	
IB	
OB	
Taylor	
Associates	

- CIRCULATION NOTES**
- ALL DISTANCES MUST BE COMPLIANT WITH THESE RULES:
A. 2.20 m. MIN. CLEARANCE IN AREAS THAT REQUIRES PALLET MOVEMENT.
B. 4.30 m. MIN. CLEARANCE NEAR TSO AREA, WHERE REQUIRED IN THE LAYOUT, FOR DOUBLE TRANSIT.
C. 2.20 m. MIN. CLEARANCE BETWEEN DIFFERENT STEEL STRUCTURES TO GARANTEE A STRAIGHT PEDESTRIAN WALKWAY WHERE NEEDED.
D. 2.20 m. MIN. CLEARANCE BETWEEN STRUCTURAL COLUMNS AND PACKLINES STATIONS.
E. 2.10 m. HEIGHT CLEARANCE AT ALL TIMES.
F. 2.60m MINIMUM FOR ANY SERVICES OR MHE TO BE PLACED CROSSING PIT LANES.


CIRCULATION LEGEND			
Walkways	W2.20 x H2.20	Walkways_EU_OB/IN DD (green-pink-blue)	UK W3.10 x H2.20
Fire Scope Routes	W1.10 x H2.20	JIPod transfer (Pink: no tape)	W2.20 x H3.10
Pitlanes	W4.60 x H2.20	HPod transfer (Pink: no tape)	W2.20 x H2.80
PPJ	W2.10 x H2.20	IxD	W4.50 x H6.00
Exit Walkways	W1.30 x H2.20	Pit Lane Walkways (2 ways POV movement)	W3.70 x H6.00
	W2.20 x H2.20	Pit Lane Walkways (1 way POV movement)	W3.70 x H6.00
	W2.90 x H2.20	Blue Mile 2 ways	W2.90 x H2.10
	W2.90 x H2.20	Green Mile	W2.90 x H2.10

Rev	Description	Date
1	Composite	dd/mm/yy

THIS DRAWING INCLUDING ALL NOVEL AND PATENTED OR PATENTABLE SUBJECT MATTER, EMBODIES CONFIDENTIAL INFORMATION OF AMAZON.COM AND IS LOANED WITH THE UNDERSTANDING THAT IT WILL NOT BE REPRODUCED NOR BE USED FOR ANY PURPOSE EXCEPT THAT FOR WHICH IT IS LOANED UNLESS WRITTEN PERMISSION IS GRANTED BY THE OWNER, AND THAT IT SHALL BE RETURNED ON DEMAND.



PROJECT		
DIP1		
DRAWING NUMBER		
DIP1_ODT_ZZ_M0_DR_CMP_PH1_R11		
DRAWN BY	CHECKED BY	DATE
STPVAN	Checker	29/05/2026
SCALE (@A0)	Site Address	
As indicated		

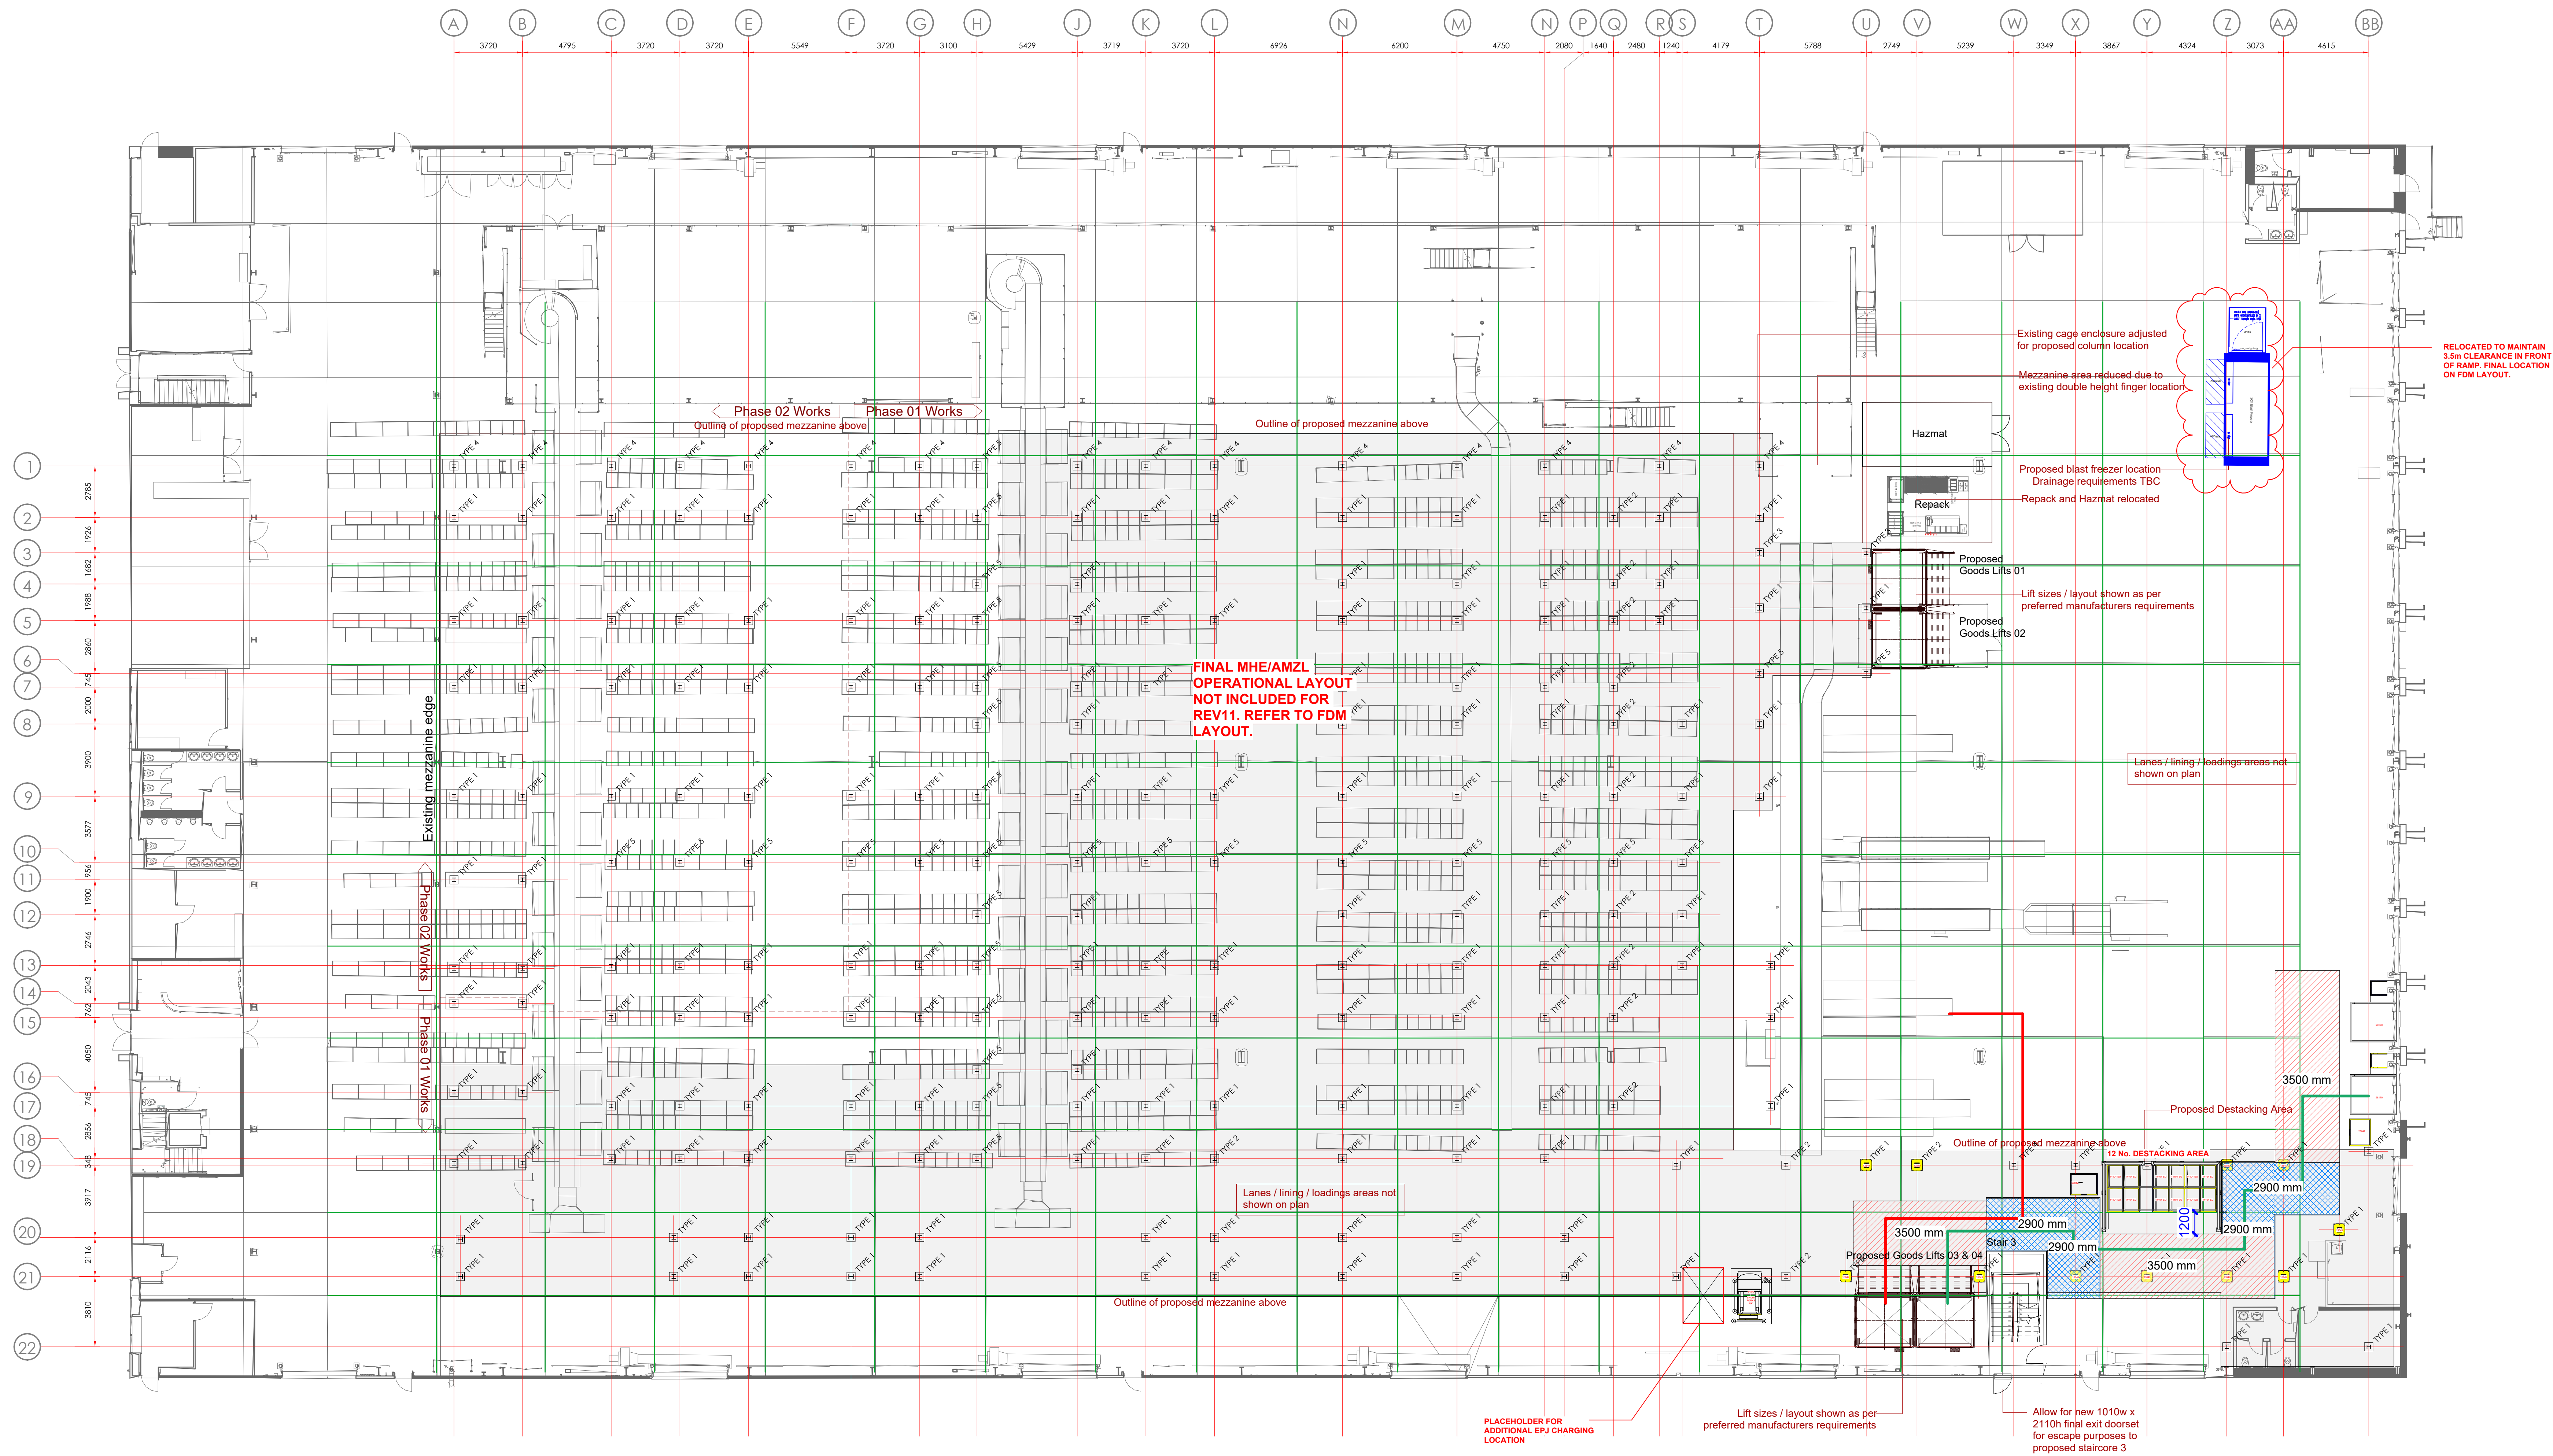

1 00 - Composite Layout
1:350

Ground Level

- Whole of premises licensed for sale of alcohol

NEXUS WORKFLOWS	
IB	
OB	
Taylor	
Associates	

CIRCULATION NOTES

- ALL DISTANCES MUST BE COMPLIANT WITH THESE RULES:
 - 2.20 m. MIN. CLEARANCE IN AREAS THAT REQUIRES PALLET MOVEMENT.
 - 4.30 m. MIN. CLEARANCE NEAR TSO AREA, WHERE REQUIRED IN THE LAYOUT, FOR DOUBLE TRANSIT.
 - 2.20 m. MIN. CLEARANCE BETWEEN DIFFERENT STEEL STRUCTURES TO GUARANTEE A STRAIGHT PEDESTRIAN WALKWAY WHERE NEEDED.
 - 2.20 m. MIN. CLEARANCE BETWEEN STRUCTURAL COLUMNS AND PACKLINES STATIONS
 - 2.10 m. HEIGHT CLEARANCE AT ALL TIMES.
 - 2.60m MINIMUM FOR ANY SERVICES OR MHE TO BE PLACED CROSSING PIT LANES.

CIRCULATION LEGEND

Walkways	W2.20 x H2.20 W1.30 x H2.20 W2.90 x H2.20	Walkways_EU_OB/IN DD (green-pink-blue)	UK W3.10 x H2.20 EU W2.90 x H2.20
Fire Escape Routes	W1.10 x H2.20	JPod transfer (Pink: no tape)	W2.20 x H3.10
Pillanes	W4.60 x H2.20 W2.30 x H2.20 W2.10 x H2.20	HPod transfer (Pink: no tape)	W2.20 x H2.80
Exit Walkways	W1.30 x H2.20 W2.20 x H2.20 W2.90 x H2.20	JXD	W4.50 x H6.00
		Pit Lane Walkways (2 way POV movement) Orange	W3.70 x H6.00
		Pit Lane Walkways (1 way POV movement) Orange	W3.70 x H6.00
		Blue Mile 2 ways	W2.90 x H2.10
		Green Mile	W2.90 x H2.10

Rev	Description	Date
1	Composite	dd/mm/yy

THIS DRAWING INCLUDING ALL NOVEL AND PATENTED OR PATENTABLE SUBJECT MATTER, EMBODIES CONFIDENTIAL INFORMATION OF AMAZON.COM AND IS LOANED WITH THE UNDERSTANDING THAT IT WILL NOT BE REPRODUCED NOR BE USED FOR ANY PURPOSE EXCEPT THAT FOR WHICH IT IS LOANED UNLESS WRITTEN PERMISSION IS GRANTED BY THE OWNER, AND THAT IT SHALL BE RETURNED ON DEMAND.



PROJECT			DIP1
DRAWING NUMBER			DIP1_ODT_ZZ_00_DR_CMP_PH1_R11
DRAWN BY	CHECKED BY	DATE	
STPVAN	Checker	29/05/2026	
SCALE (@A0)		Site Address	
As indicated			